2002 JAN 10 AM 10:50

002594

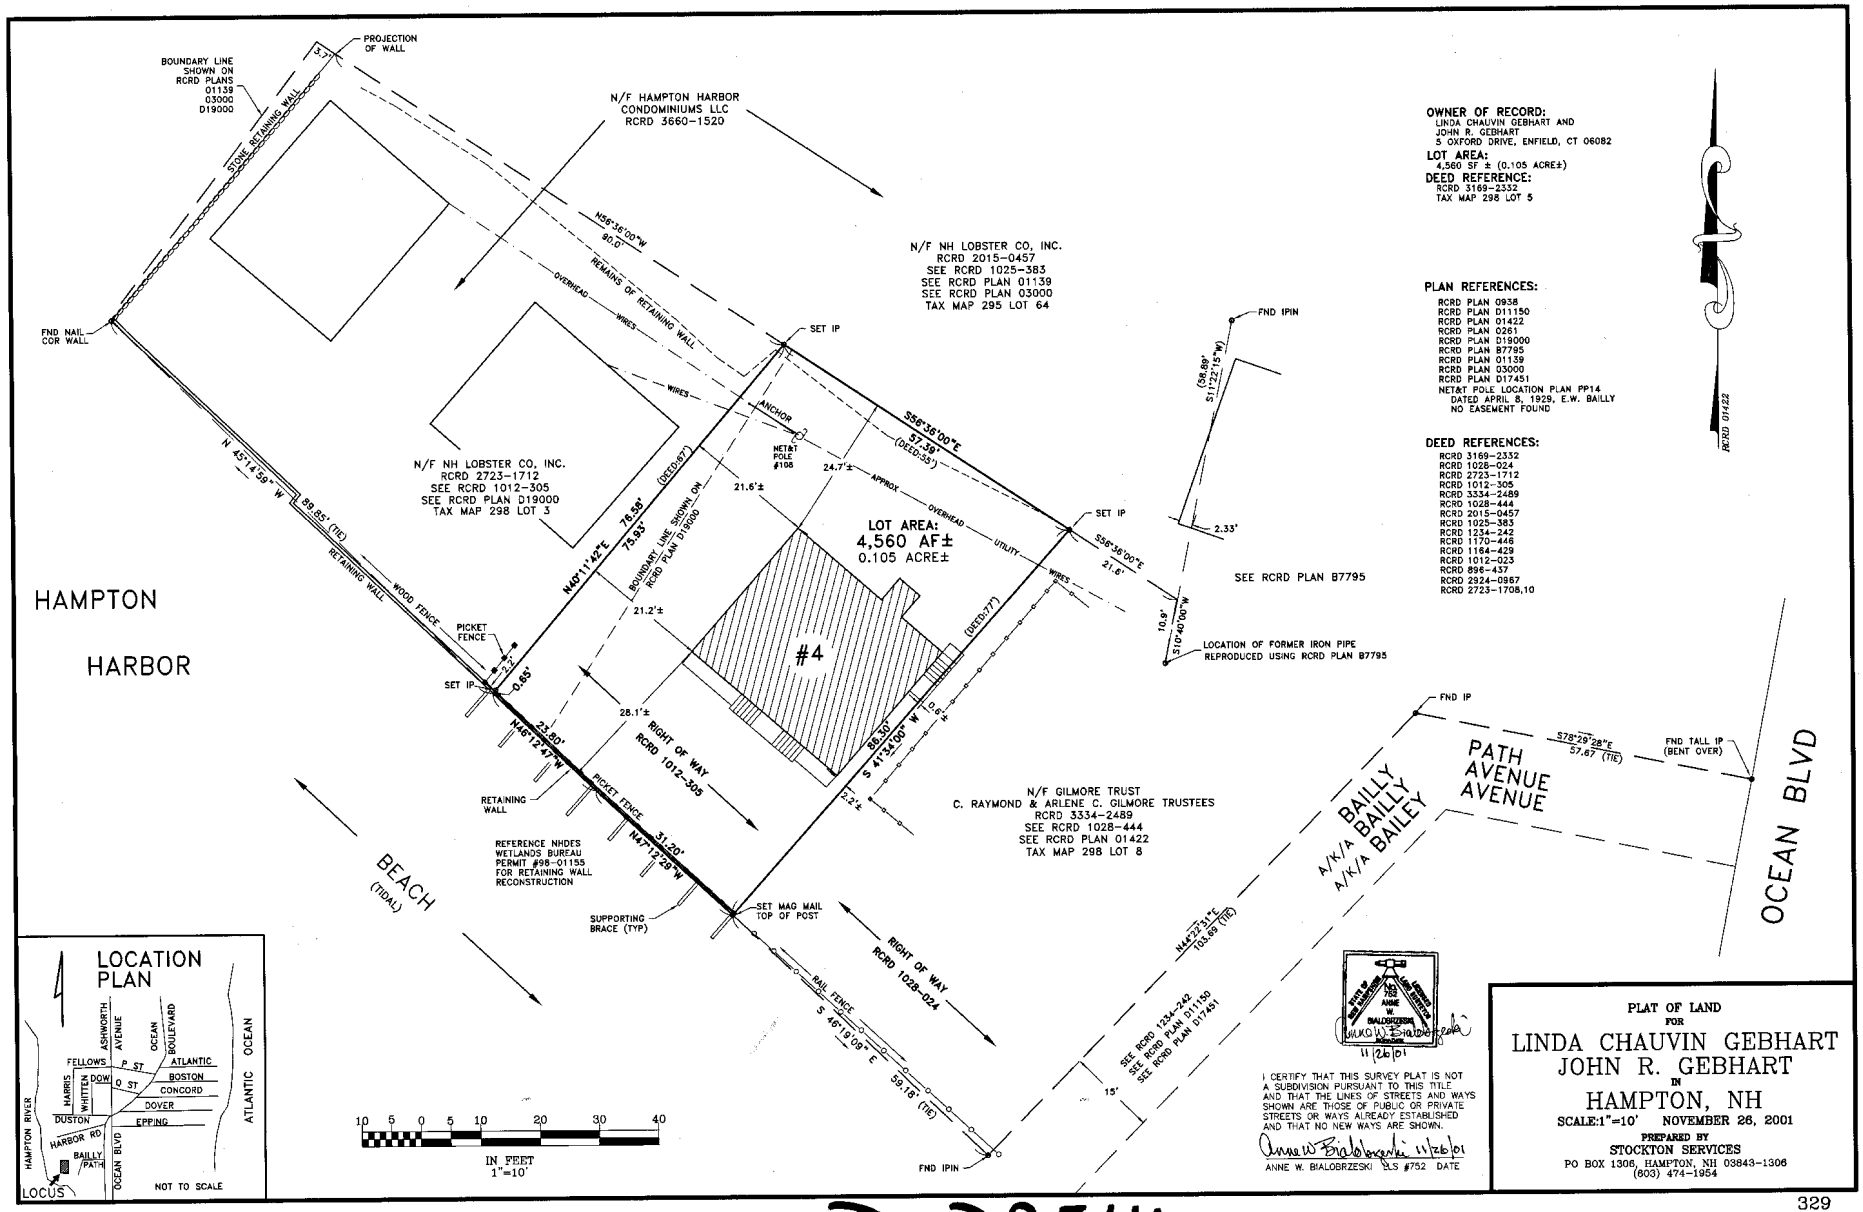

OWNER OF RECORD:
LINDA CHAUVIN GEBHART AND
JOHN R. GEBHART
5 OXFORD DRIVE, ENFIELD, CT 06082

LOT AREA:
4,560 SF ± (0.105 ACRE±)

DEED REFERENCE:
RCRD 3169-2332
TAX MAP 298 LOT 5

PLAN REFERENCES:
RCRD PLAN 0938
RCRD PLAN D11150
RCRD PLAN 01422
RCRD PLAN 0261
RCRD PLAN D19000
RCRD PLAN B7795
RCRD PLAN 01139
RCRD PLAN 03000
RCRD PLAN D17451
NET&T POLE LOCATION PLAN PP14
DATED APRIL 8, 1929, E.W. BAILLY
NO EASEMENT FOUND

DEED REFERENCES:
RCRD 3169-2332
RCRD 1028-024
RCRD 2723-1712
RCRD 1012-305
RCRD 3334-2489
RCRD 1028-444
RCRD 2015-0457
RCRD 1025-383
RCRD 1234-242
RCRD 1170-446
RCRD 1164-429
RCRD 1012-023
RCRD 896-437
RCRD 2924-0967
RCRD 2723-1708,10

STATE OF NEW HAMPSHIRE LICENSED LAND SURVEYOR No. 752 ANNE W. BIALOBRZESKI

11/26/01

I CERTIFY THAT THIS SURVEY PLAT IS NOT A SUBDIVISION PURSUANT TO THIS TITLE AND THAT THE LINES OF STREETS AND WAYS SHOWN ARE THOSE OF PUBLIC OR PRIVATE STREETS OR WAYS ALREADY ESTABLISHED AND THAT NO NEW WAYS ARE SHOWN.

Anne W. Bialobrzeski 11/26/01
ANNE W. BIALOBRZESKI LLS #752 DATE

PLAT OF LAND
FOR
LINDA CHAUVIN GEBHART
JOHN R. GEBHART
IN
HAMPTON, NH

SCALE:1"=10' NOVEMBER 26, 2001

PREPARED BY
STOCKTON SERVICES
PO BOX 1306, HAMPTON, NH 03843-1306
(603) 474-1954

D-29541